PECO Water Site

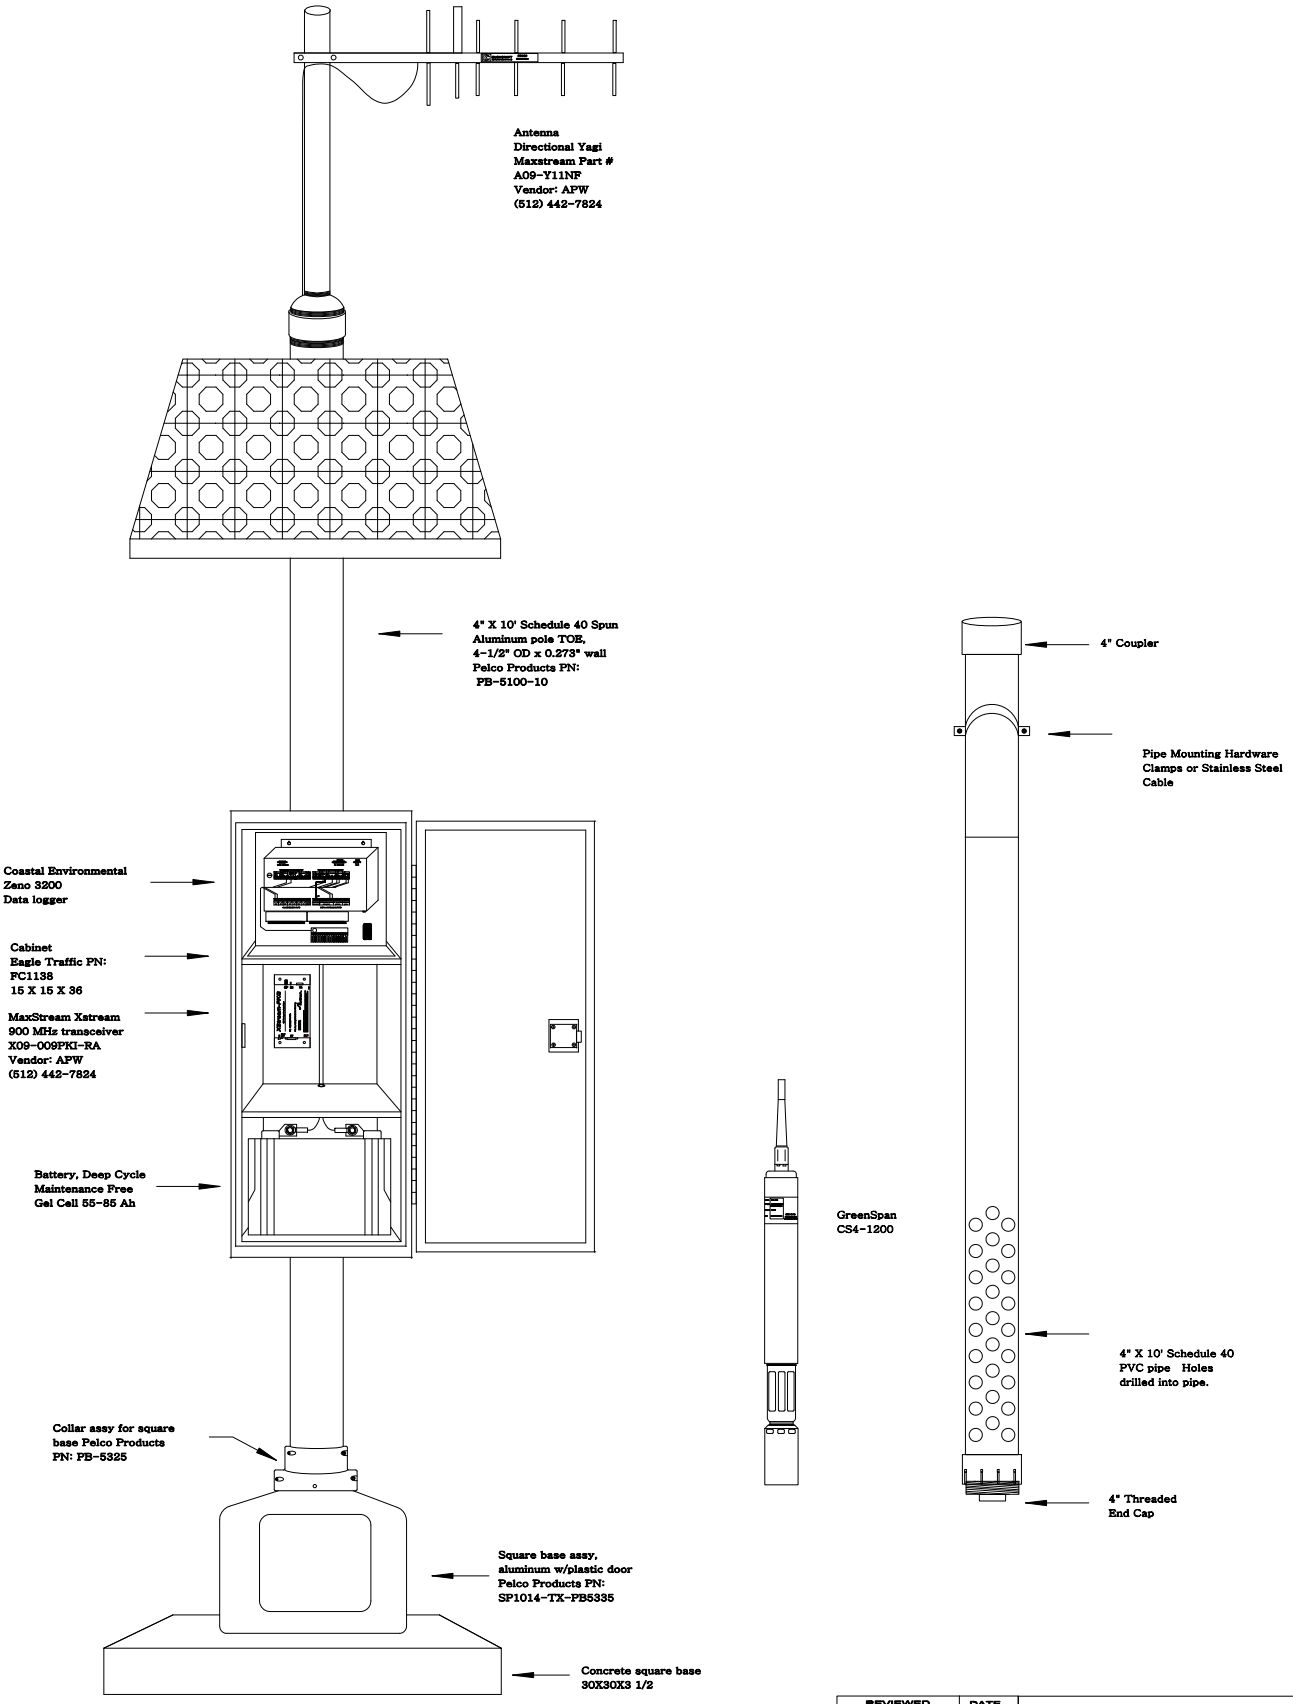

REVIEWED	DATE	TCEQ	
DRAWN: Shirley	07/26/05		
CHECKED:		Peco Water Site	
CHECKED:		TITLE	
CHECKED:		DWG. NUMBER	REV A
CHECKED:			
TIME:		SIZE A	SHEET 1 OF 1
File Name:			DATE: