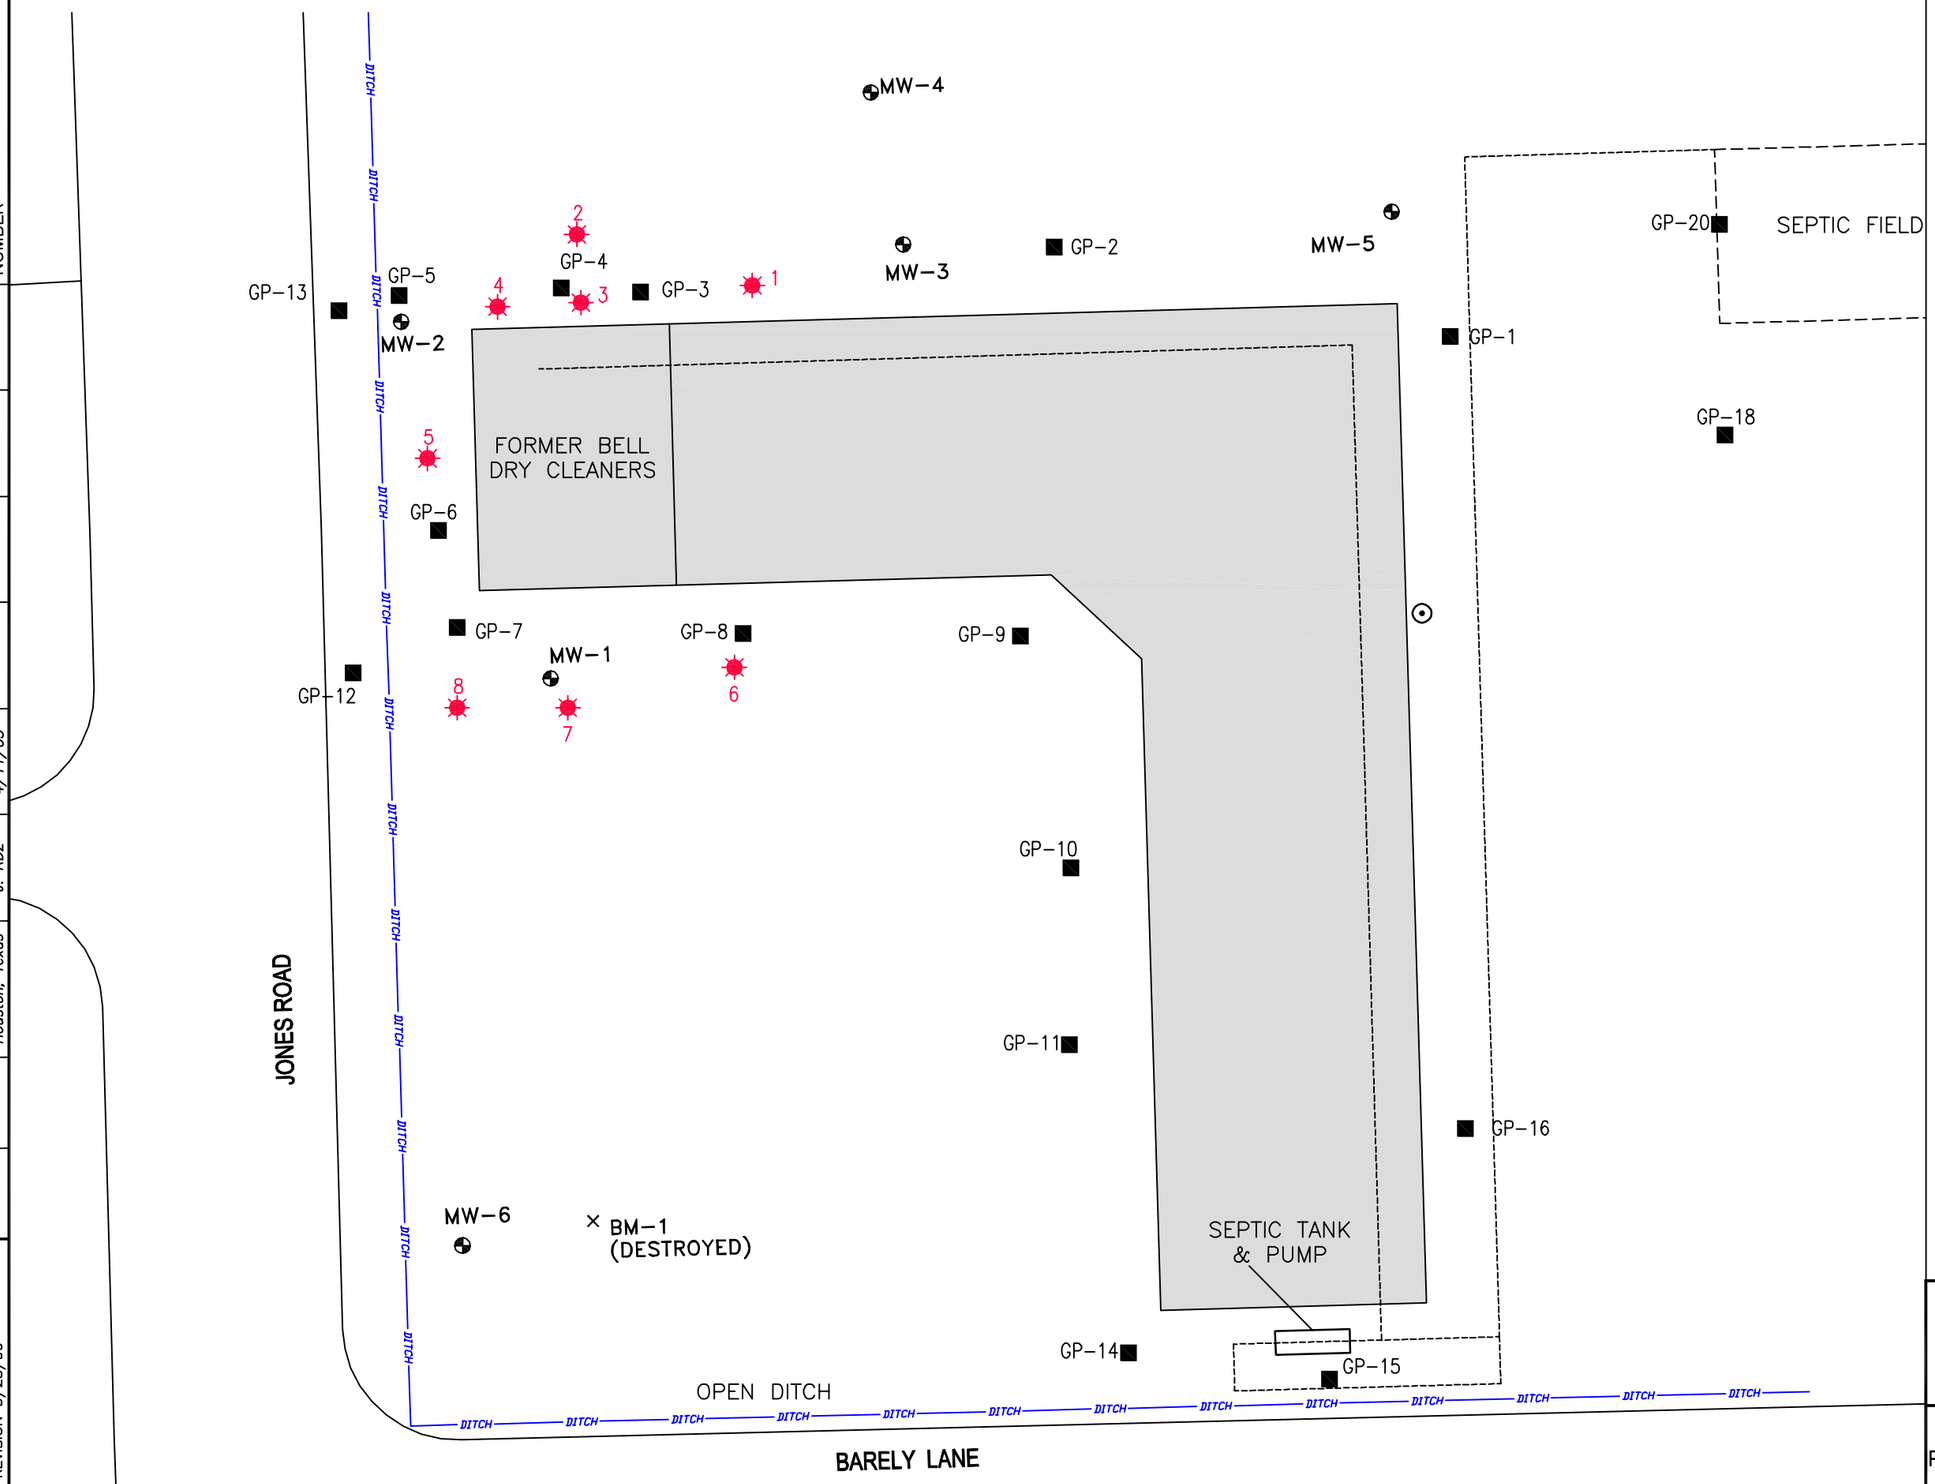


LEGEND:

- × BENCHMARK
- MONITORING WELL LOCATION
- GEOPROBE LOCATION (OCTOBER 2003)
- PROPOSED GEOPROBE SOIL BORING LOCATIONS
- ------ APPROXIMATE LOCATION OF SEWER LINE

DRAFT

SCALE

0 40 80 FEET

Shaw

TEXAS COMMISSION ON ENVIRONMENTAL QUALITY

FIGURE 2
PROPOSED GEOPROBE BORING LOCATIONS
11600 JONES ROAD
#TXN000605460
HARRIS COUNTY, TEXAS

| DRAWING NUMBER | APPROVED BY | CHECKED BY | DRAWN BY | OFFICE | X-REF | IMAGE |
|---|---|---|---|---|---|---|
| 111108-B1 | | | J. RDZ 4/11/05 | Houston, Texas | --- | --- |

PLOT DATE: 4/26/05
FORMAT REVISION 3/25/99