Case 05-21204 Document 210-7 Filed in TXSB on 07/08/09 Page 1 of 1

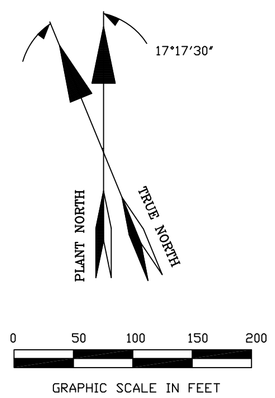

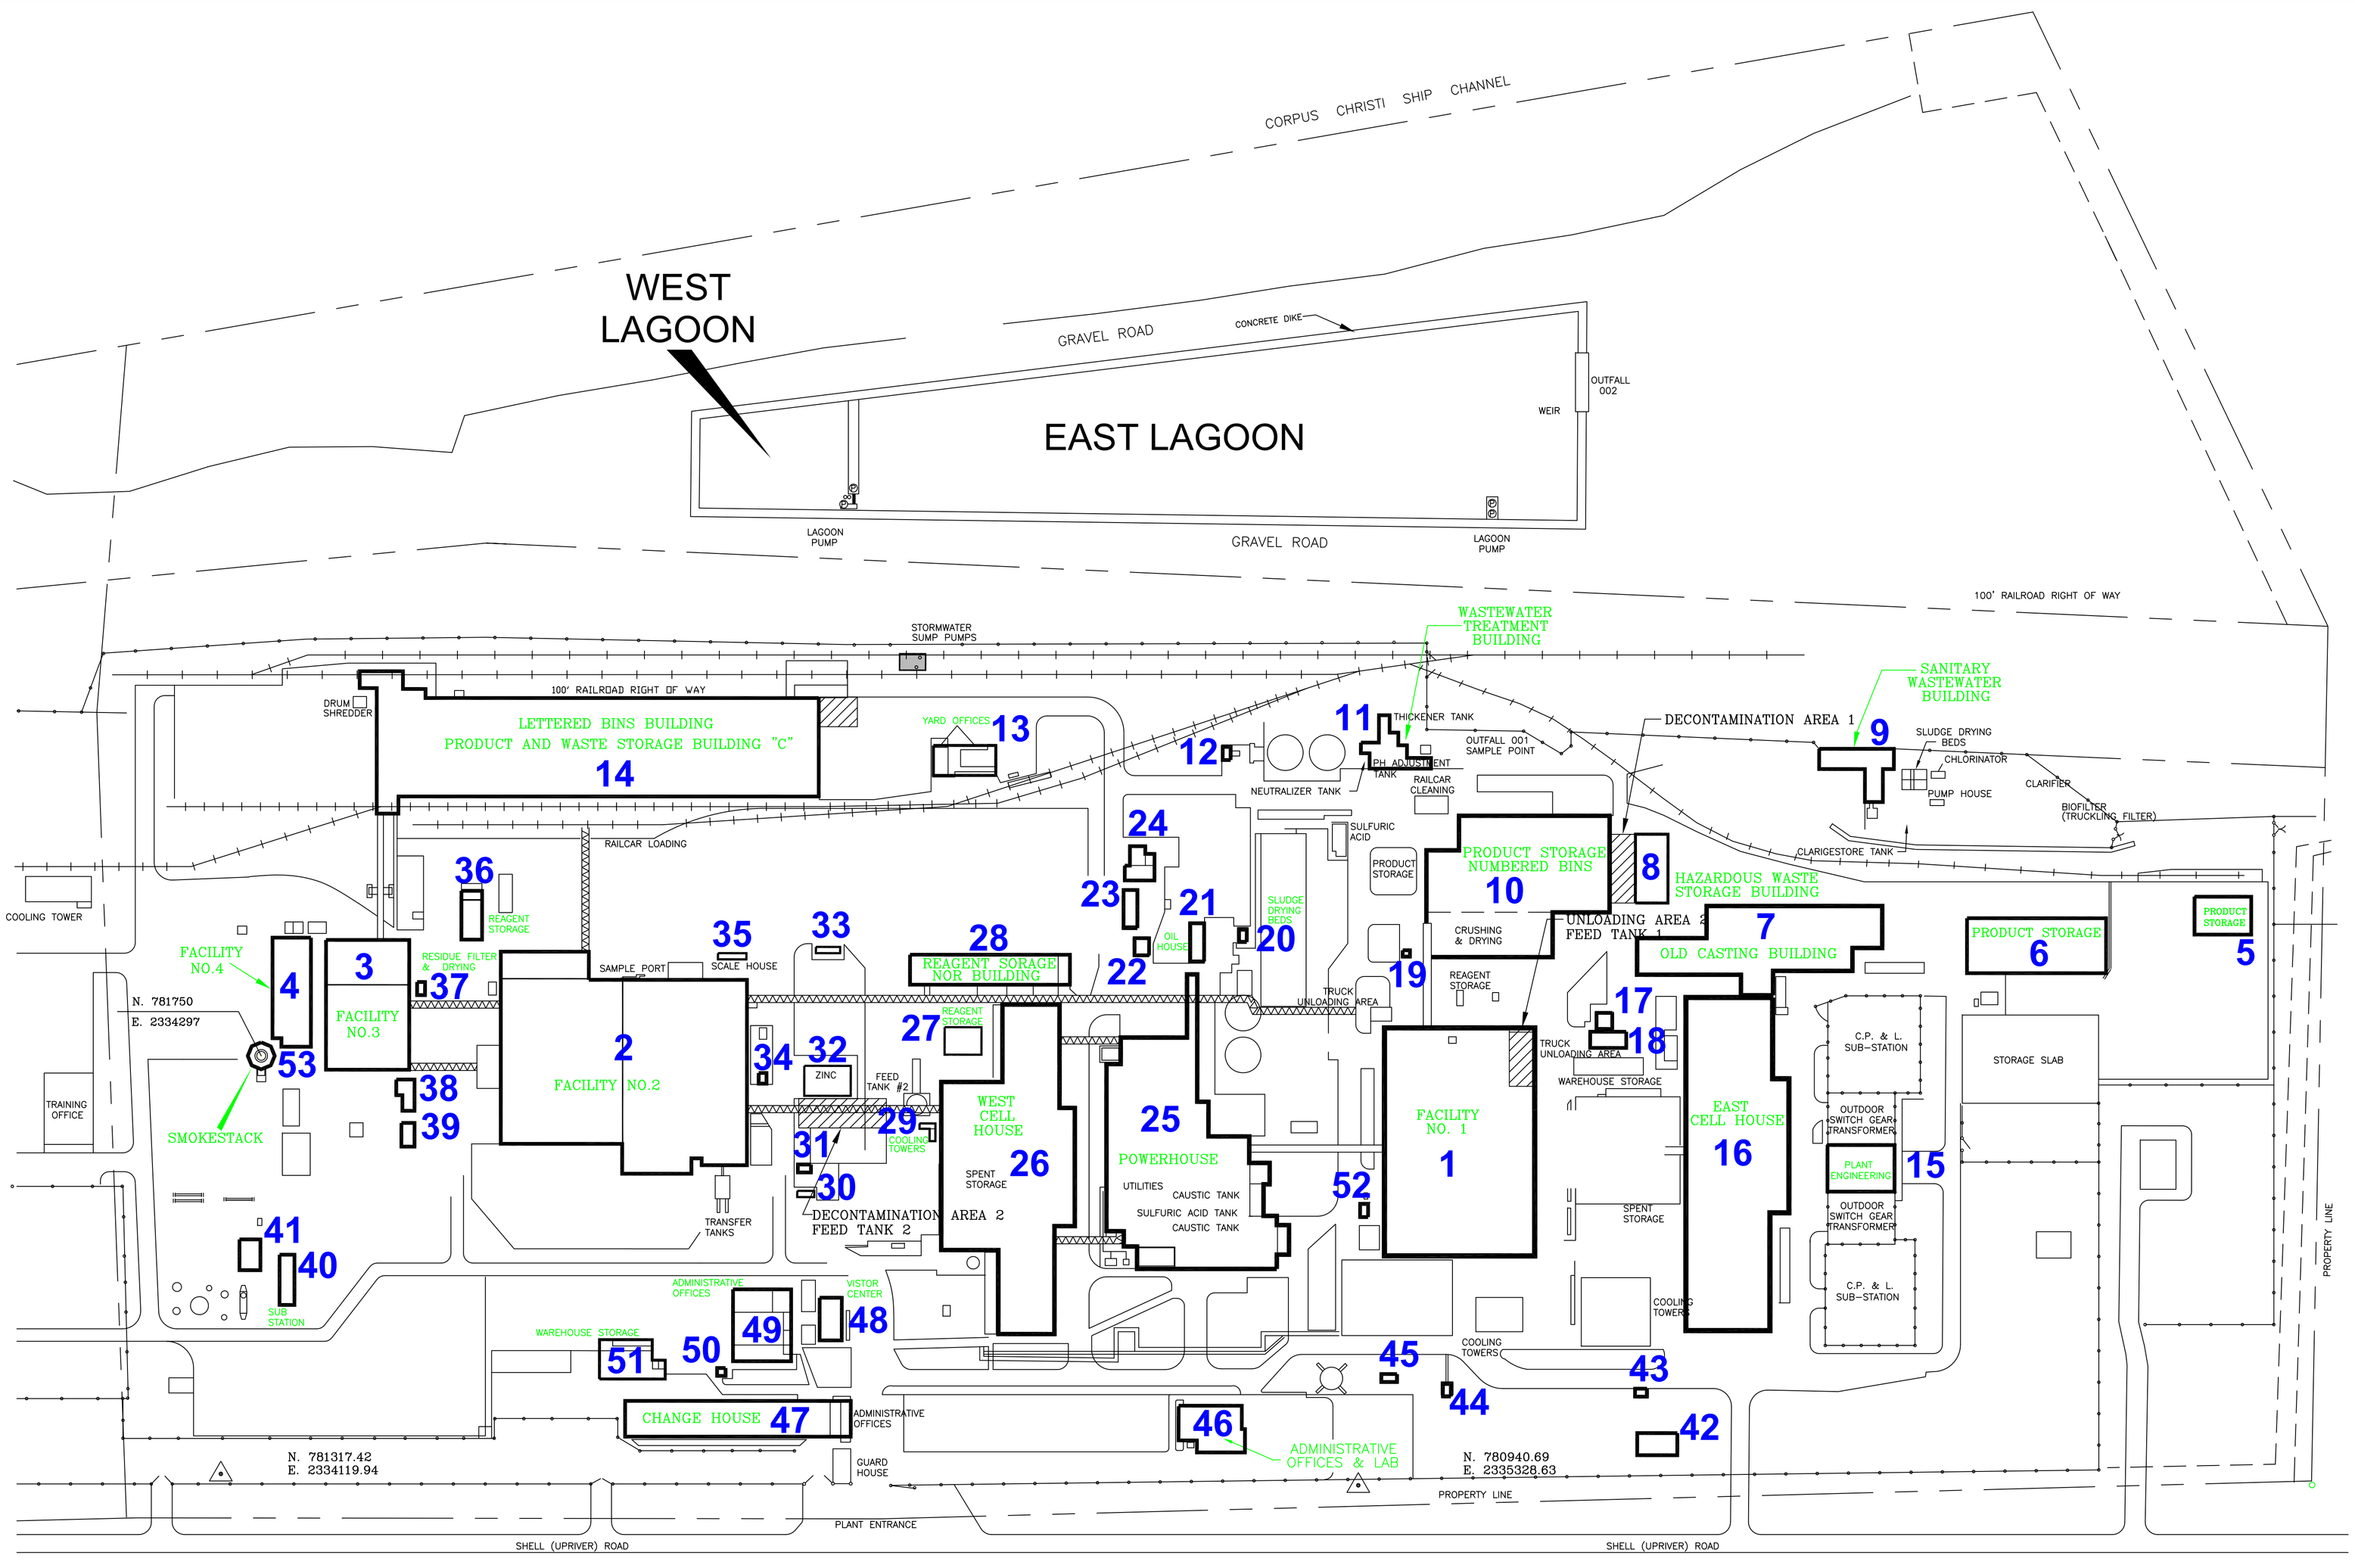

LEGEND

1 BUILDING ID NUMBER

ARCADIS

SCALE VERIFICATION
THIS BAR REPRESENTS ONE INCH ON THE ORIGINAL DRAWING:
USE TO VERIFY FIGURE REPRODUCTION SCALE

REV. NO.	DATE	DESCRIPTION	BY	APPR.

PROJECT NO.:	CC001188.0001	FILE NO:	
DRAWING:	SMOKESTACK LOC	PLOT SIZE:	1=100
DRAFTED BY:	DPL	DATE:	6/26/09
CHECKED BY:	K. BRANDNER	DATE:	
APPROVED BY:	K. BRANDNER	DATE:	

BUILDING LOCATION MAP
ENCYCLE FACILITY

5500 UP RIVER ROAD
CORPUS CHRISTI, TEXAS

FIGURE
1