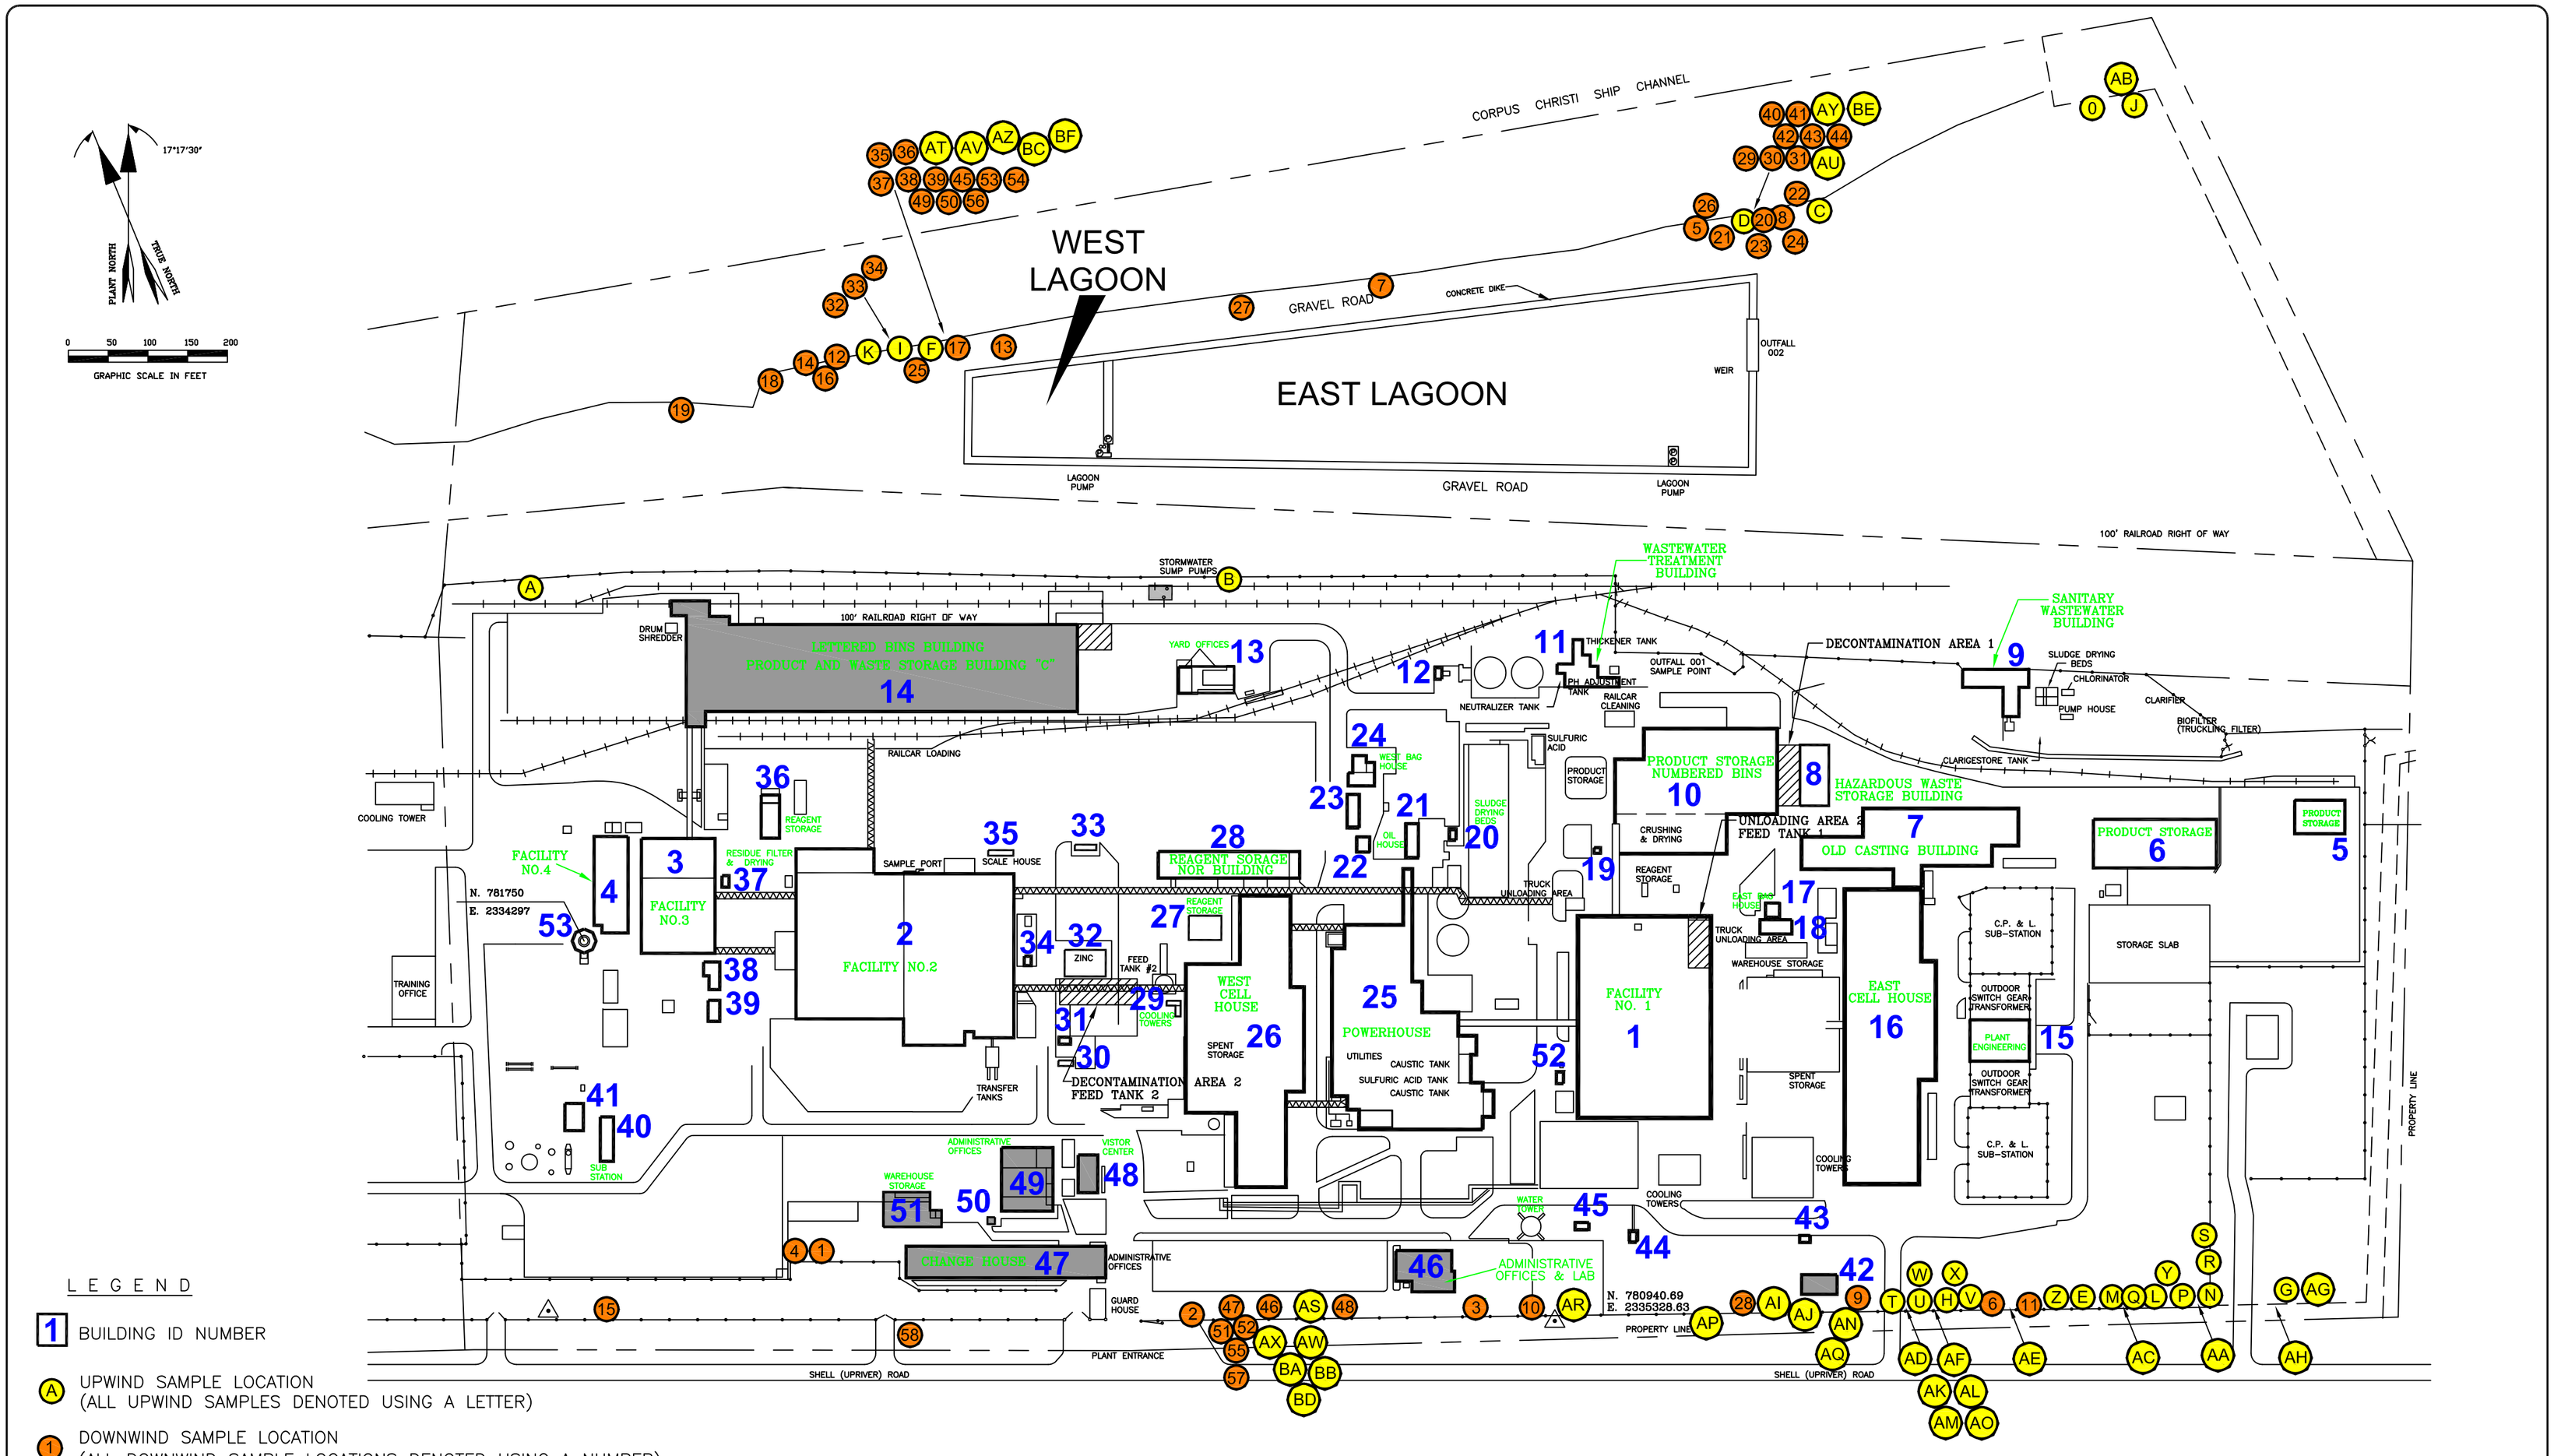

LEGEND

1 BUILDING ID NUMBER

A UPWIND SAMPLE LOCATION
(ALL UPWIND SAMPLES DENOTED USING A LETTER)

1 DOWNWIND SAMPLE LOCATION
(ALL DOWNWIND SAMPLE LOCATIONS DENOTED USING A NUMBER)

DENOTES BUILDING NOT TO BE DEMOLISHED

ARCADIS

SCALE VERIFICATION
THIS BAR REPRESENTS ONE INCH ON THE ORIGINAL DRAWING:
USE TO VERIFY FIGURE REPRODUCTION SCALE

REV. NO.	DATE	DESCRIPTION	BY	APPR.

PROJECT NO.:	CC001231.0004	FILE NO:	
DRAWING:	BLDG LDC	PLOT SIZE:	1=100
DRAFTED BY:	DPL	DATE:	2/9/11
CHECKED BY:	K. BRANDNER	DATE:	2/9/11
APPROVED BY:	K. BRANDNER	DATE:	2/9/11

PERIMETER AIR SAMPLE LOCATION MAP
2011 AIR SAMPLES FOR LABORATORY ANALYSES

CORPUS CHRISTI, TEXAS
ENCYCLE/TEXAS, INC.

FIGURE
1