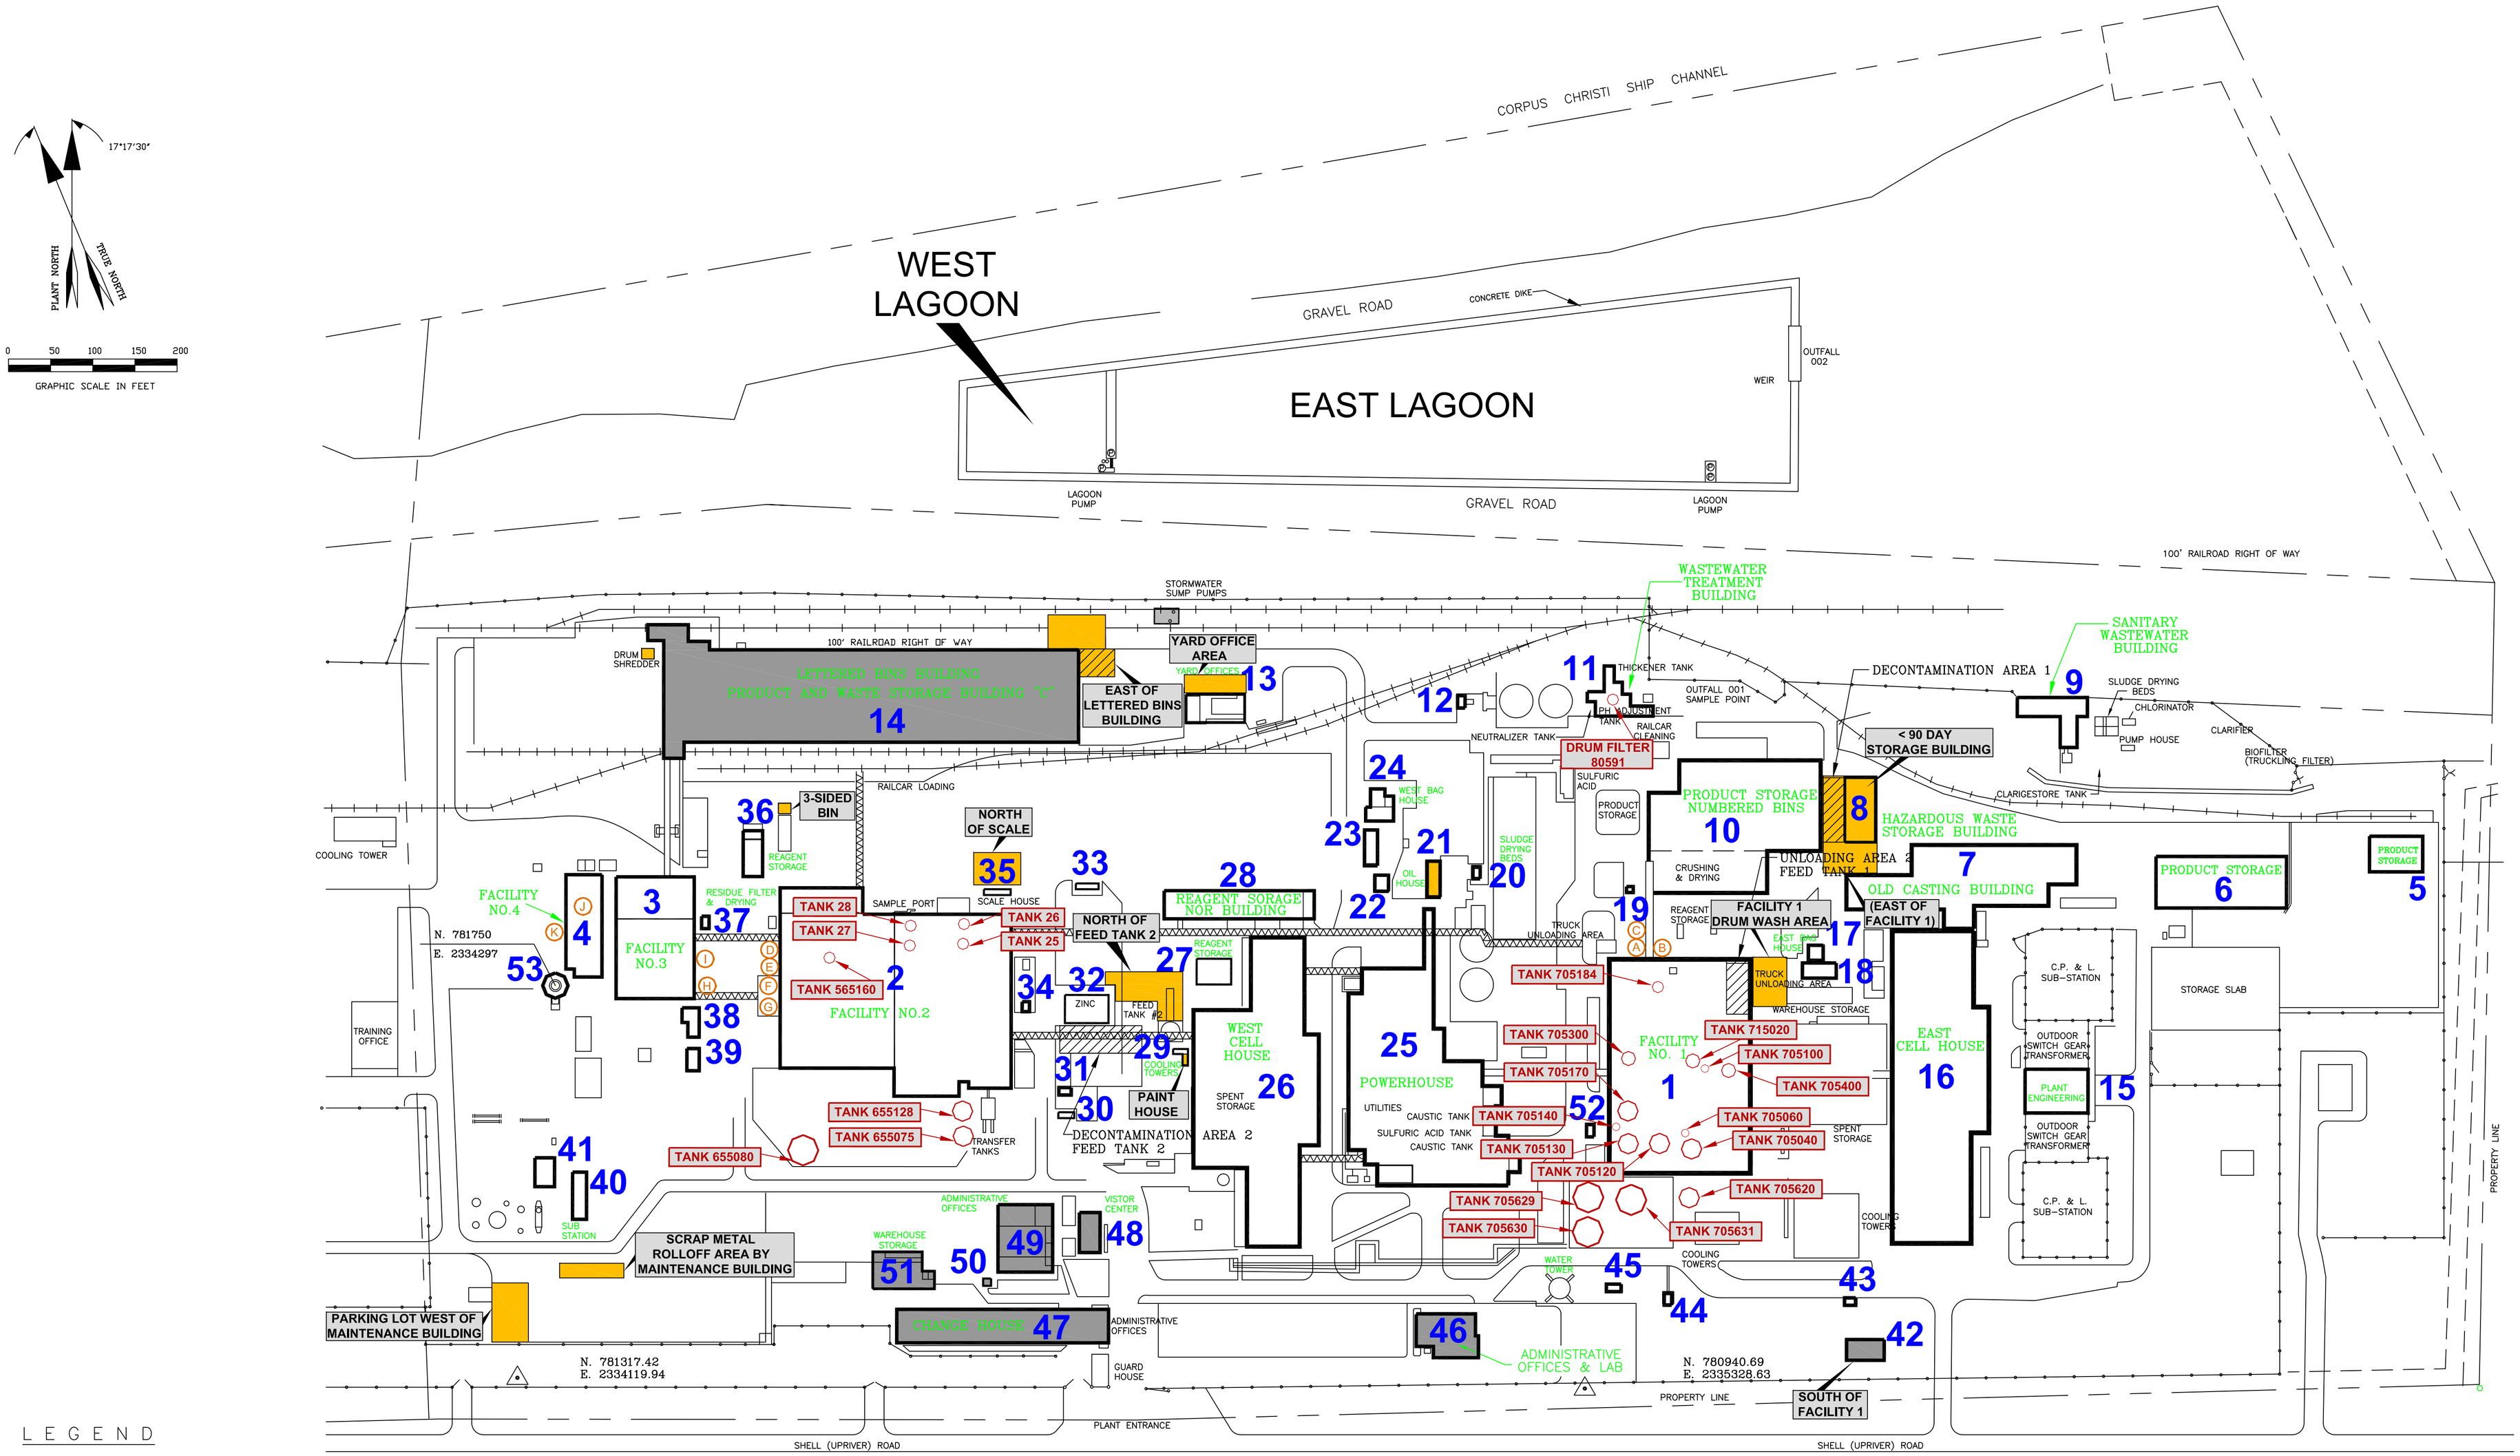

LEGEND

- TABLE A-2 TANK REQUIRING WASTE REMOVAL AND DECONTAMINATION
- TABLE A-3 STORAGE AREA REQUIRING DECONTAMINATION
- DENOTES BUILDING NOT TO BE DEMOLISHED
- 1 BUILDING ID NUMBER
- Ⓐ METAL SILOS

ARCADIS

SCALE VERIFICATION
THIS BAR REPRESENTS ONE INCH ON THE ORIGINAL DRAWING:
USE TO VERIFY FIGURE REPRODUCTION SCALE

REV. NO.	DATE	DESCRIPTION	BY	APPR.

PROJECT NO.: CC001188.0005	FILE NO:
DRAWING: Unit Loc	PLOT SIZE: 1=100
DRAFTED BY: DPL	DATE: 7/21/10
CHECKED BY: K. BRANDNER	DATE:
APPROVED BY: K. BRANDNER	DATE:

Table A-2 Tank Location and Table A-3 Waste Management Unit Location Map

CORPUS CHRISTI, TEXAS
ENCYCLE/TEXAS, INC.

FIGURE A-2